


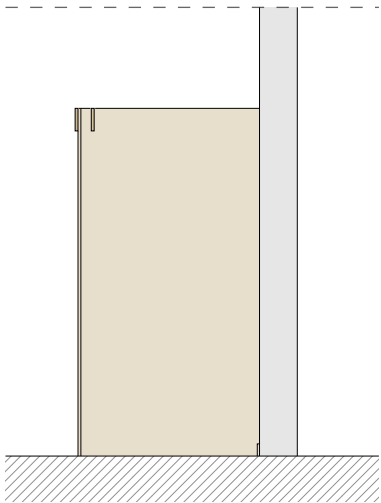


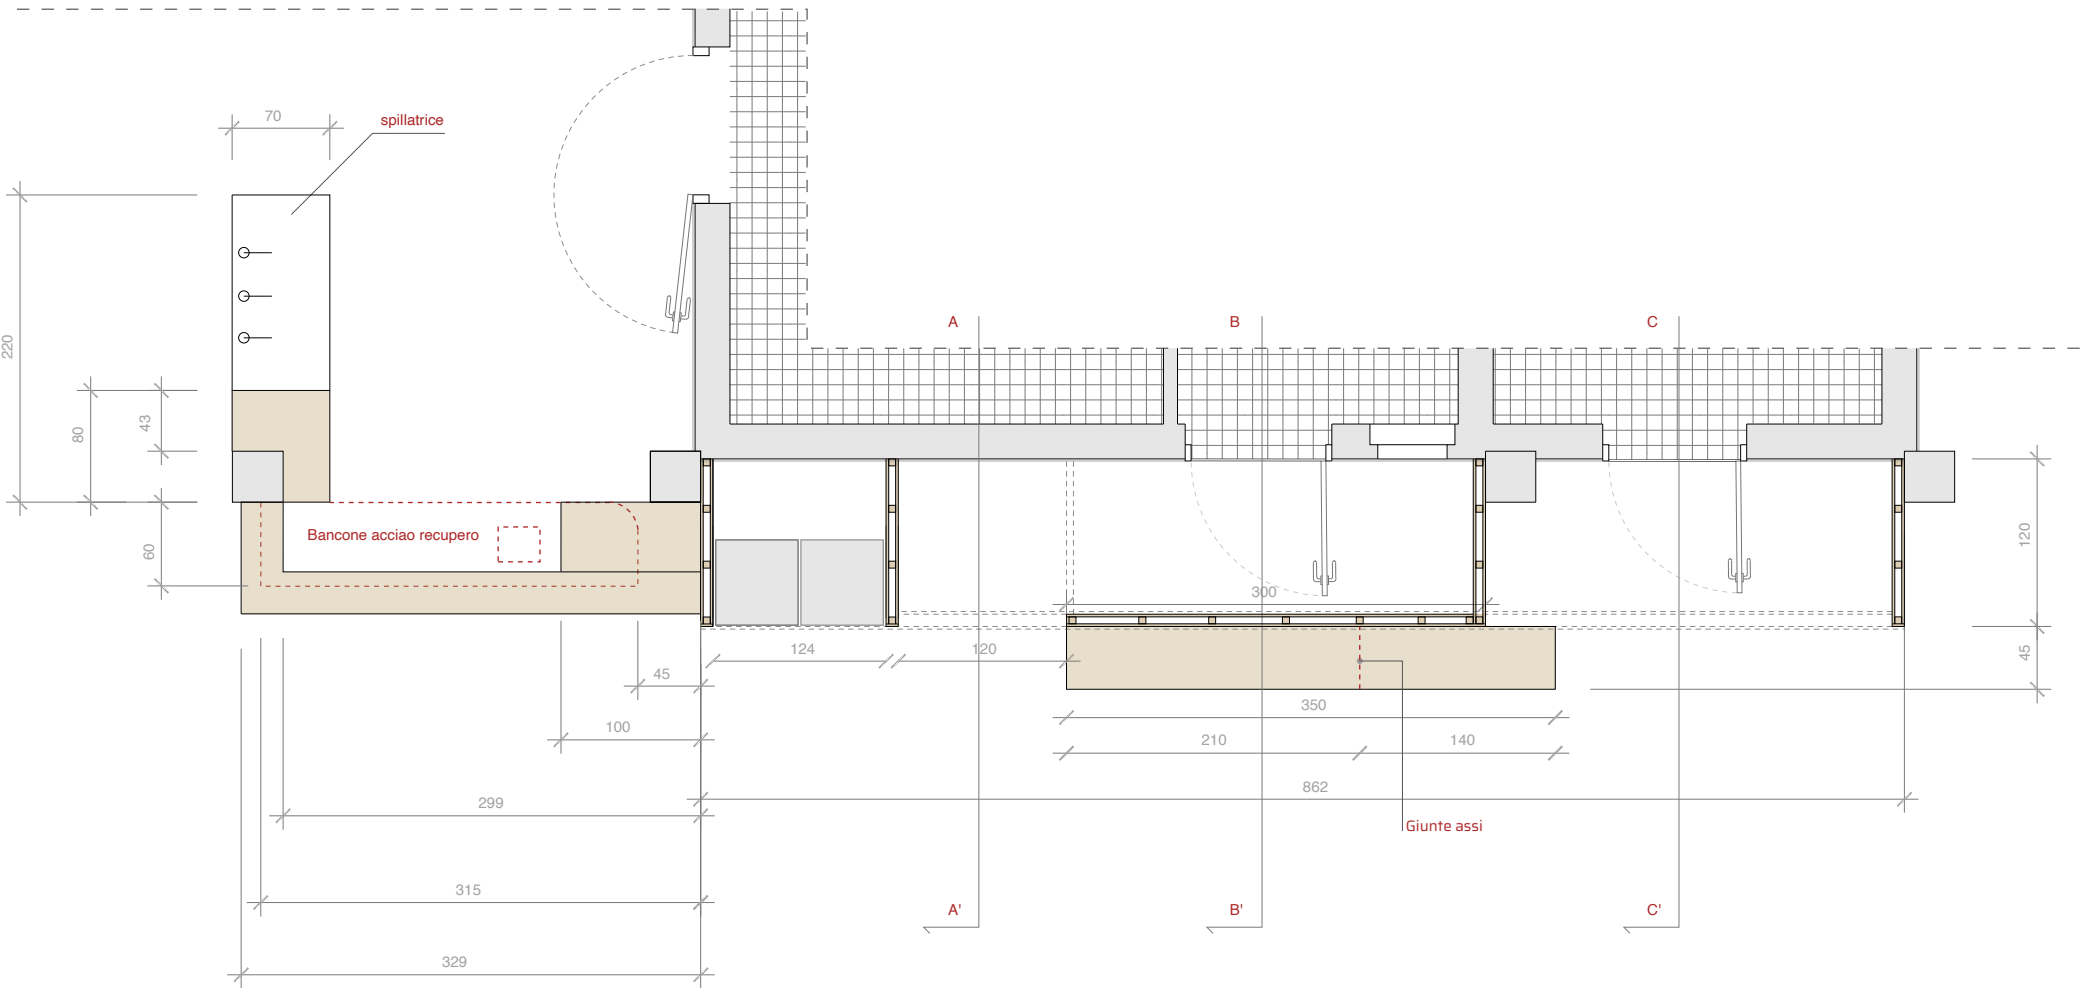

SEZ A-A'

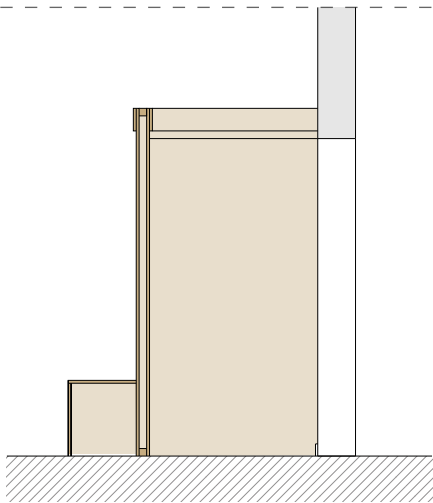

SEZ B-B'

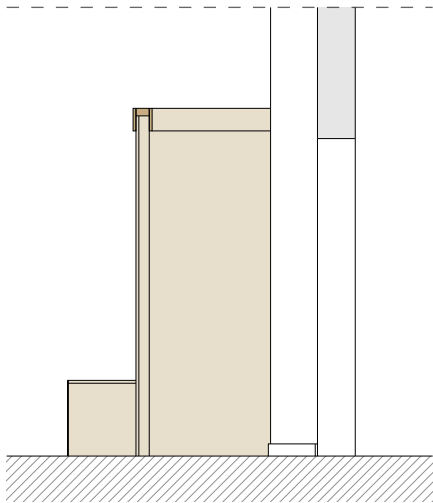

SEZ C-C'

